


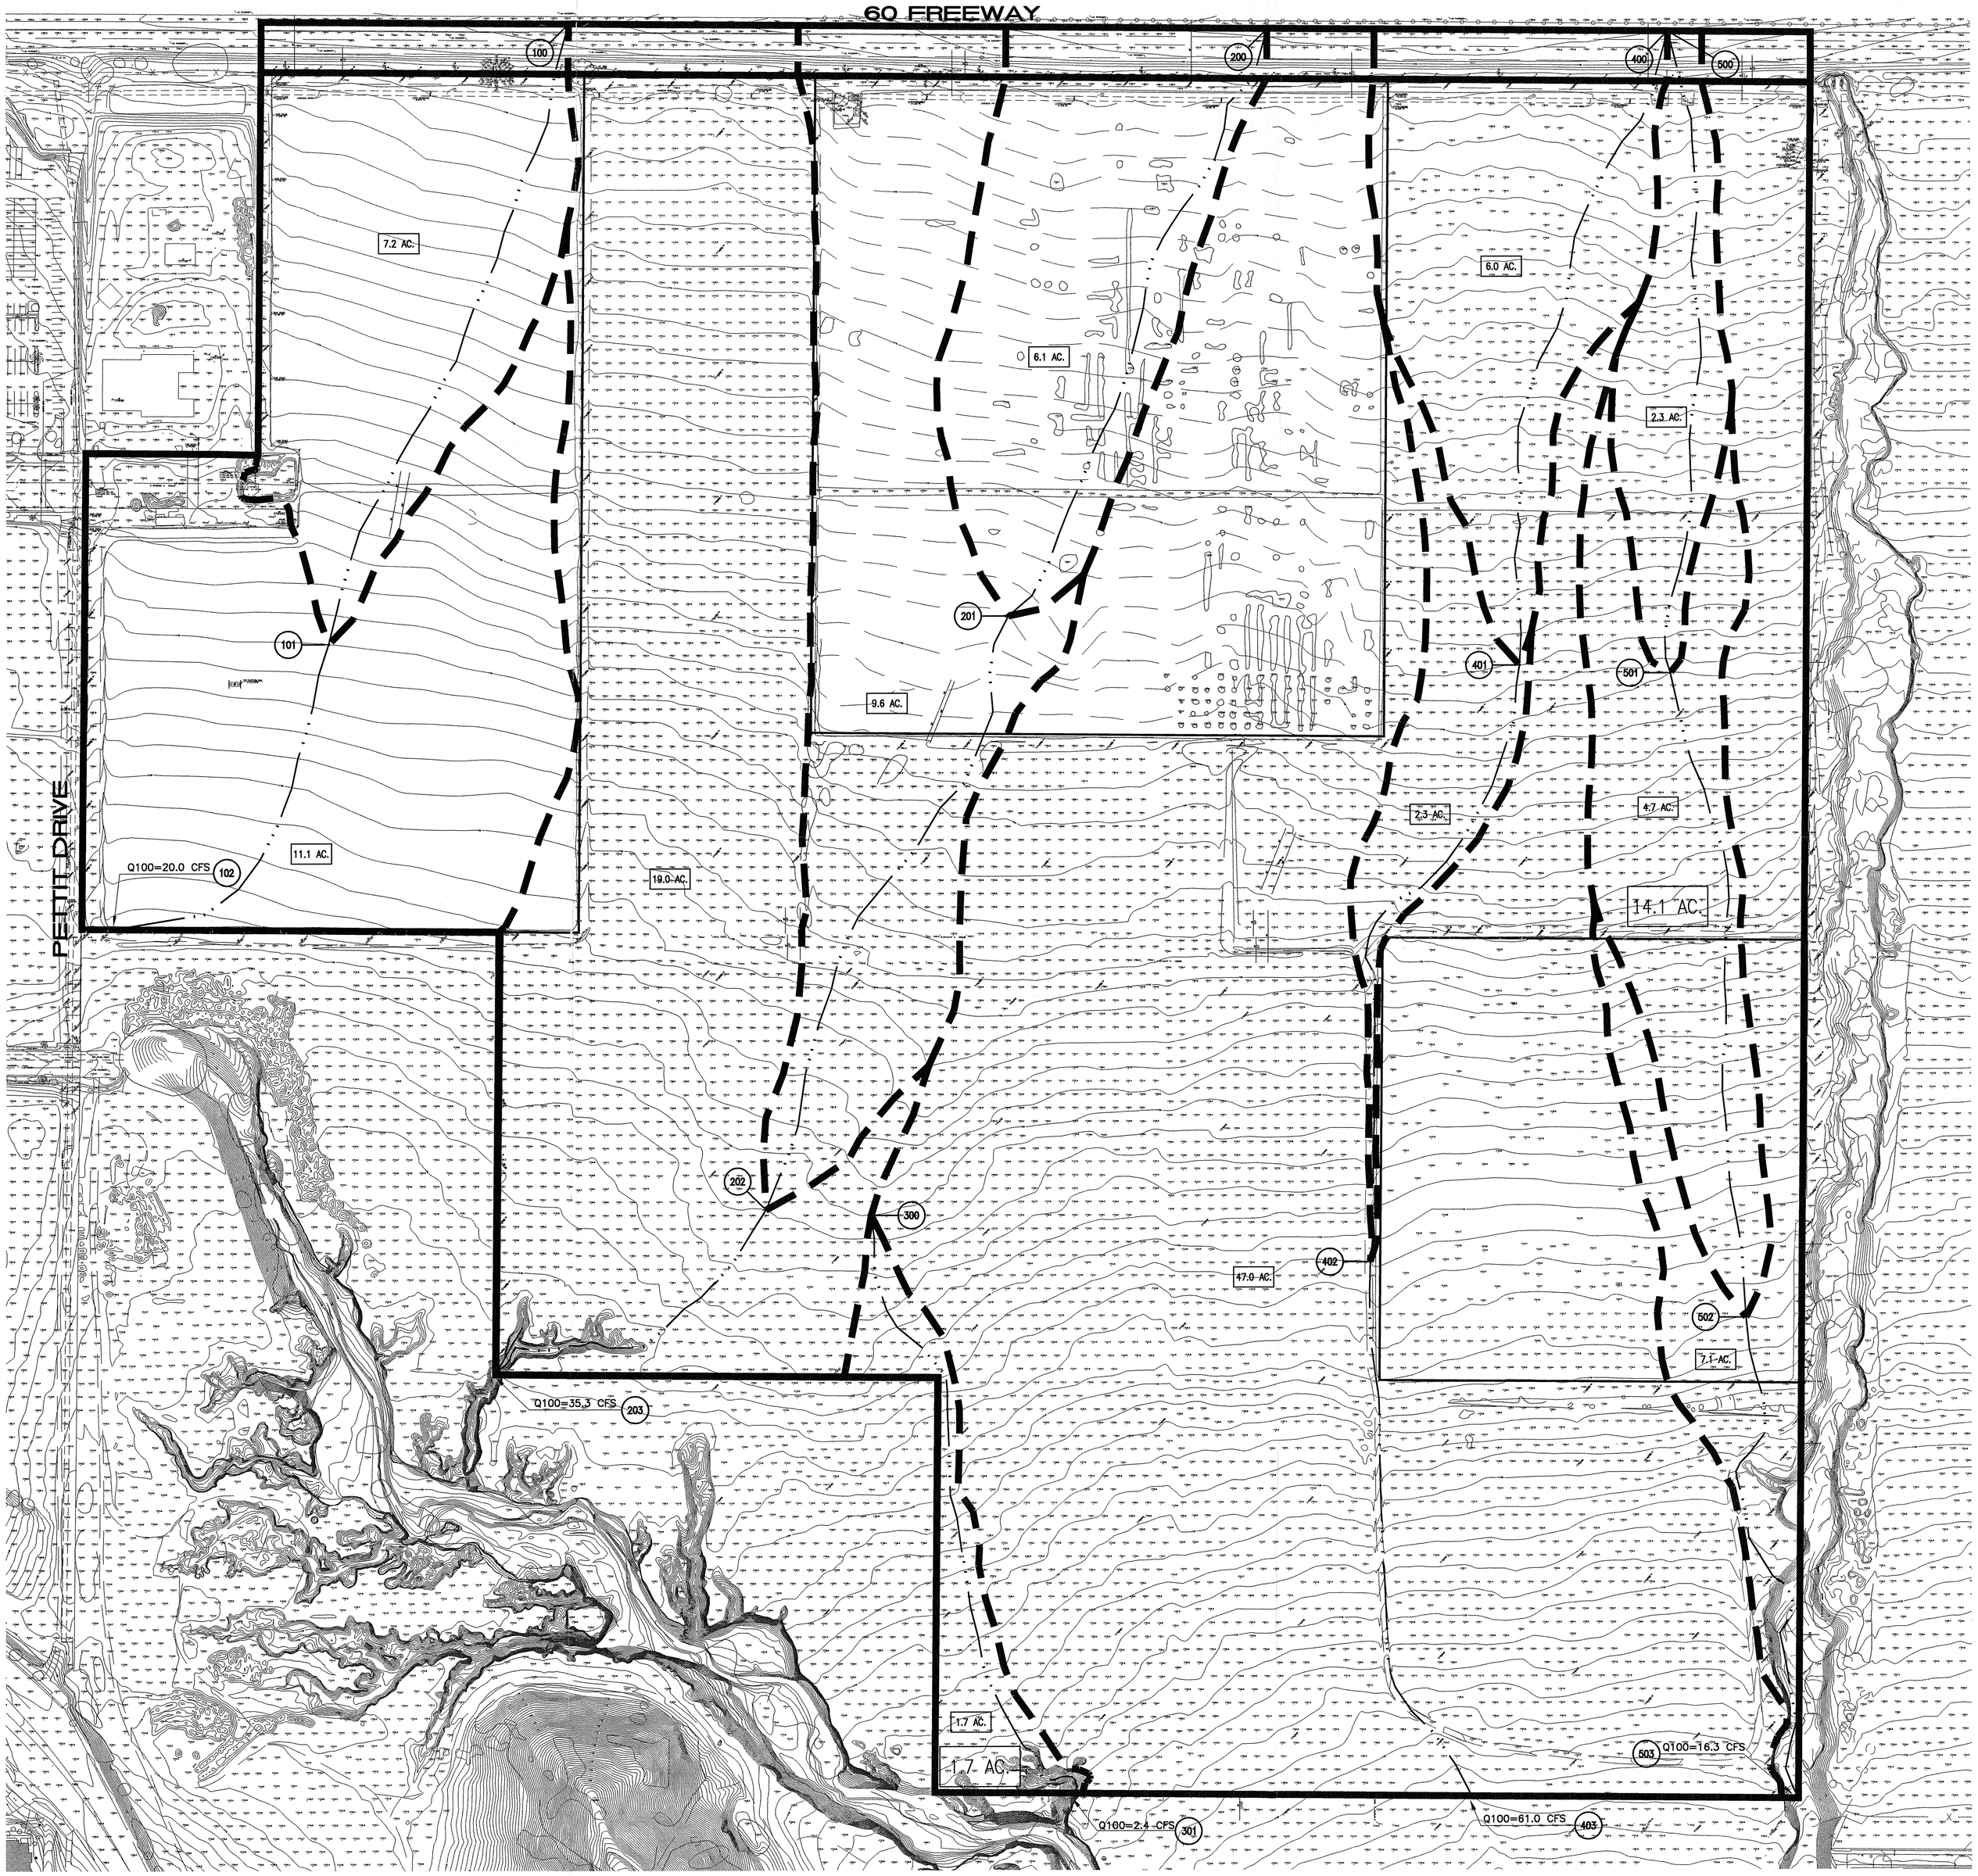


Last Update:5/13/08
O:\2800-2899\2818\2818hyd-ex.dwg

PREPARED BY:

Thienes Engineering, Inc.
CIVIL ENGINEERING • LAND SURVEYING
14800 VALLEY VIEW AVENUE
LA MIRADA, CALIFORNIA 90638
PH.(714)521-4811 FAX(714)521-4173

# EXISTING CONDITION HYDROLOGY MAP
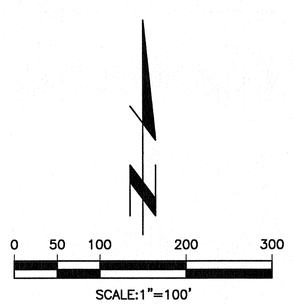
## PROLOGIS PARK
## MORENO VALLEY EUCALYPTUS

MORENO VALLEY CALIFORNIA

| SCALE: 1" = 100' | DATE: JUNE, 2007 | J.N. 2818 | SHEET 1 OF 1 |
|---|---|---|---|

AutoCAD File: O:\2800-2899\2818\2818hyd-ex.dwg Plotted at: Wed Jul 23 07:12:26 2008